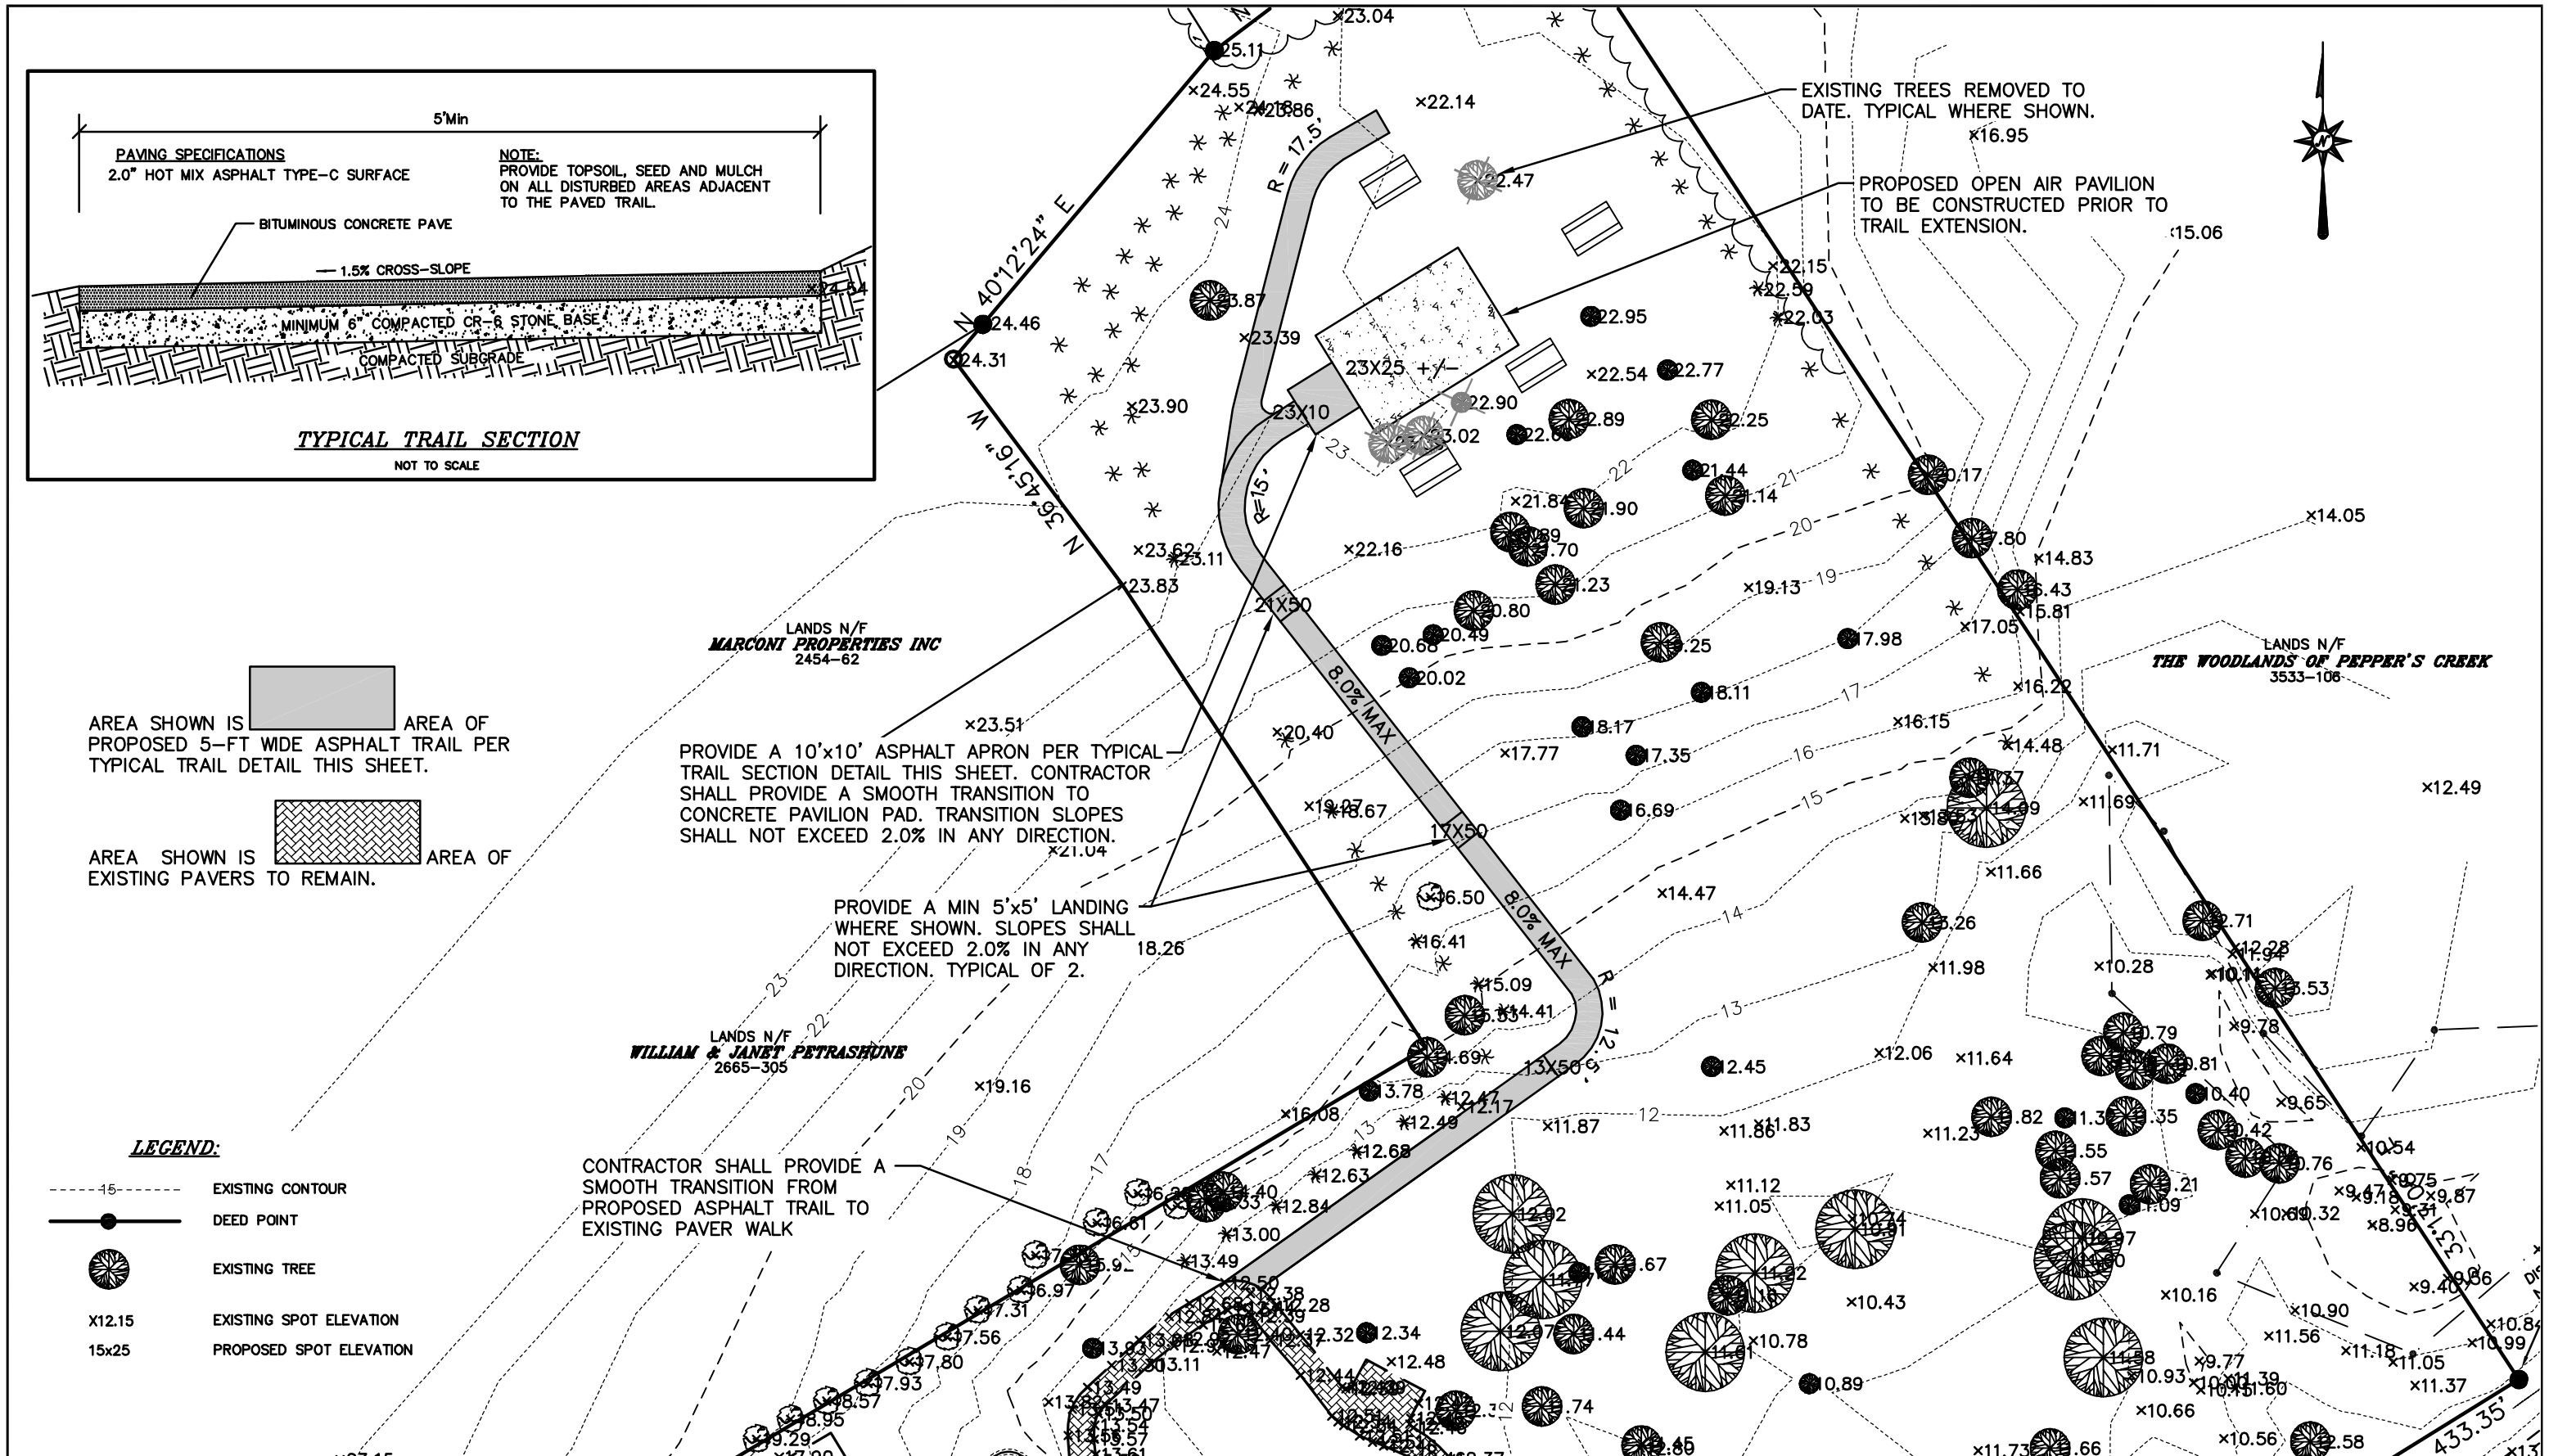

REV	DESCRIPTION OF REVISION	REVISED BY/DATE
△		
△		
△		
△		
△		
△		

American Consulting Engineers Council Member
Supporting Excellence in Engineering

URS

28485 DUPONT BOULEVARD
MILLSBORO, DE 19966
(302) 933-0200
WWW.URSCORP.COM

APPROVED BY:

SCALE	1"= 30'
DESIGNED	RMD
DRAWN	RMD
CHECKED	
PEER REVIEWED	
DATE	12/28/11

SITE PLAN

KATIE HELM PARK TRAIL EXTENSION

TOWN OF DAGSBORO

SUSSEX COUNTY

TOWN OF DAGSBORO, DELAWARE

REVISION -

PROJECT 20711036

DRAWING C-1

SHEET 1 OF 1